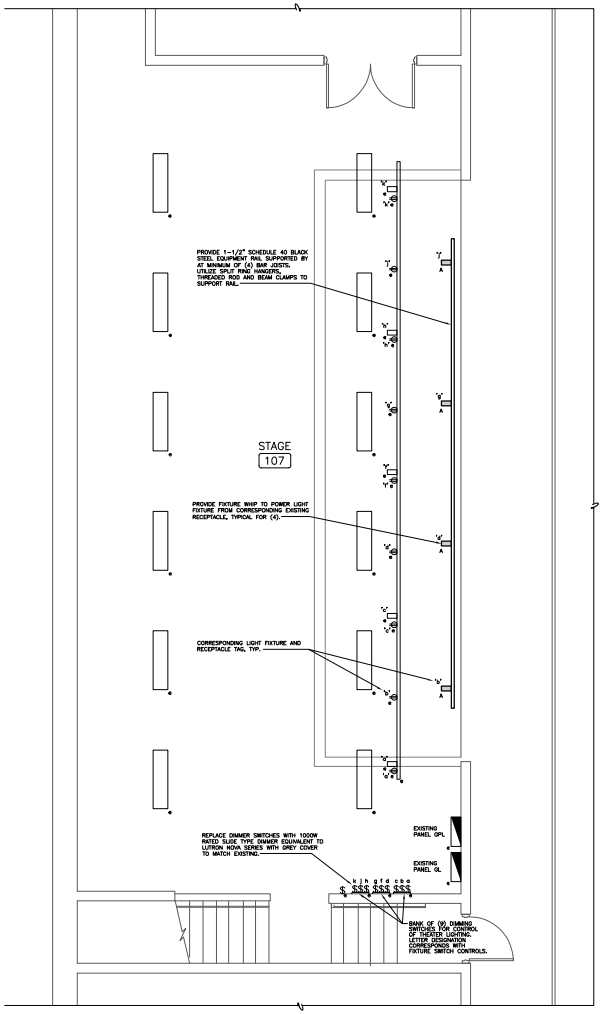

NORTH

STAGE LIGHTING PLAN

1/4" = 1'-0"

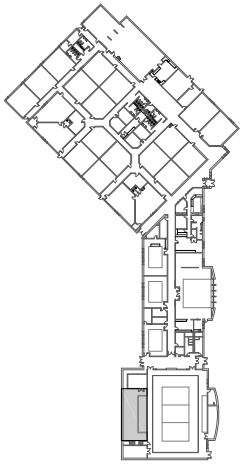

NORTH

KEY PLAN

NO SCALE

LIGHTING FIXTURE SCHEDULE

MARK	SIZE	MANUF.	DESCRIPTION	LAMPS
A	10.8" L x 8.3" W x 8.3" H	ETC	Series Source Four PAR EA theatrical spot with rugged die-cast aluminum construction, high-impact and thermally insulated knobs, sealed reflector housing with tool free access to reflector and lens, integral heat sink fins, gel frame holders with two accessory slots, top-mounted gel-frame retainer, steel yoke with two mounting positions, and positive locking yoke clutch. Provide fixture with HPL 375/115X wide lens lamping at 3,050K and 1,000 hours average rated life.	375W PAR-EA HPL

NOTES:
1. —

BBN ARCHITECTS INC
228 POYNTZ AVENUE
MANHATTAN, KS 66502
PH: 785-776-4912
WWW.BBNARCHITECTS.COM

Information provided on the drawings regarding existing conditions has been obtained from the best sources available, but cannot be guaranteed by the Architects. Contractor shall verify all such information in order to properly execute the work required by the Contract Documents. Contractor shall also report to the Architect all work required to complete the indicated work. All drawings and written material appearing herein constitute the original and unpublished work of the Architect, and same may not be duplicated, used or disclosed without the written consent of the Architects.
© BBN Architects, Inc.

REVISIONS:

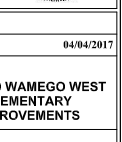

Project Number:

Date: 04/04/2017

Project Name:
USD 320 WAMEGO WEST ELEMENTARY IMPROVEMENTS

Project Address:
1911 Sixth Street
Wamego, KS 66547

Sheet Title:
Stage Lighting Improvements

Sheet: **E101**

Of: 2

Job No. 15011-1

ORAZEM & SCALORA ENGINEERING, P.A.
Manhattan, Kansas

Copyright © Orazem & Scalora Engineering, P.A. 2017

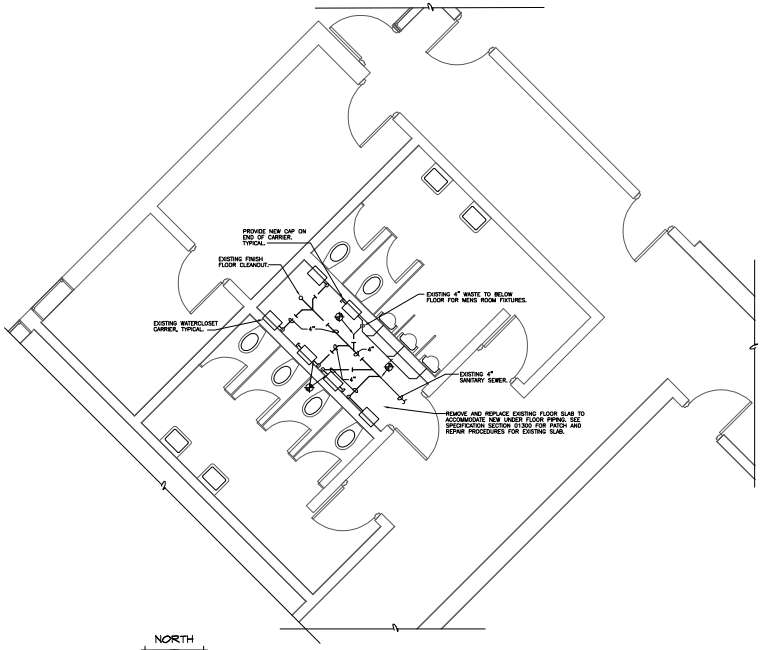

NORTH

PARTIAL PLAN - PLUMBING IMPROVEMENTS

1/4" = 1'-0"

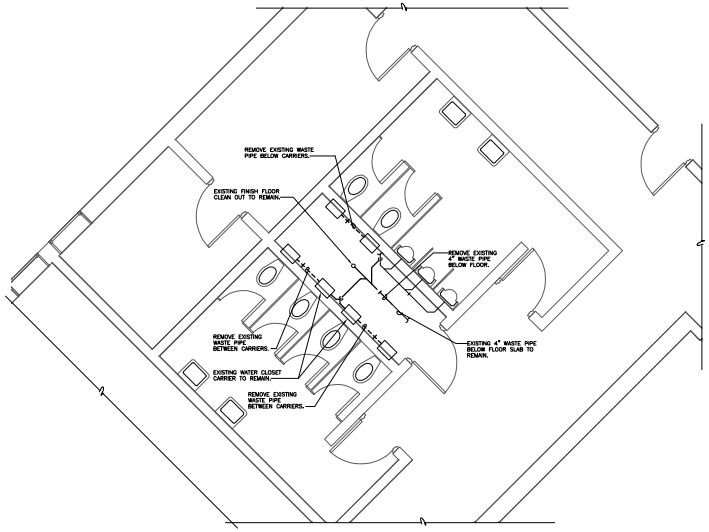

NORTH

PARTIAL PLAN - PLUMBING DEMOLITION

1/4" = 1'-0"

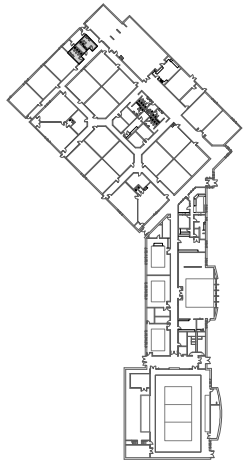

NORTH

KEY PLAN

NO SCALE

BBN

BBN ARCHITECTS INC
228 POYNTZ AVENUE
MANHATTAN, KS 66502
PH: 785-776-4912
WWW.BBNARCHITECTS.COM

Information provided on the drawings regarding existing conditions has been obtained from the best sources available, but cannot be guaranteed to be complete, correct or exact. It should therefore prior to commencing work, take any steps necessary to satisfy themselves as to such conditions. The Architect accepts no responsibility for any errors or omissions in the Architect's A & J drawings and will be entitled to charge for any additional time and expenses occasioned by such errors or omissions.

All drawings, specifications and other instruments of service are the property of the Architect, and same may not be published, used or disclosed without the written consent of the Architect.

© BBN Architects, Inc.

REVISIONS:

Project Number:

Date: 04/04/2017

Project Name:
USD 320 WAMEGO WEST ELEMENTARY IMPROVEMENTS

Project Address:
1911 Sixth Street
Wamego, KS 66547

Sheet Title:
PLUMBING IMPROVEMENTS

Sheet: P101

Of: 2

Job No. 15011-1

ORAZEM & SCALORA ENGINEERING, P.A.
Manhattan, Kansas

Copyright © Orazem & Scalora Engineering, P.A. 2017